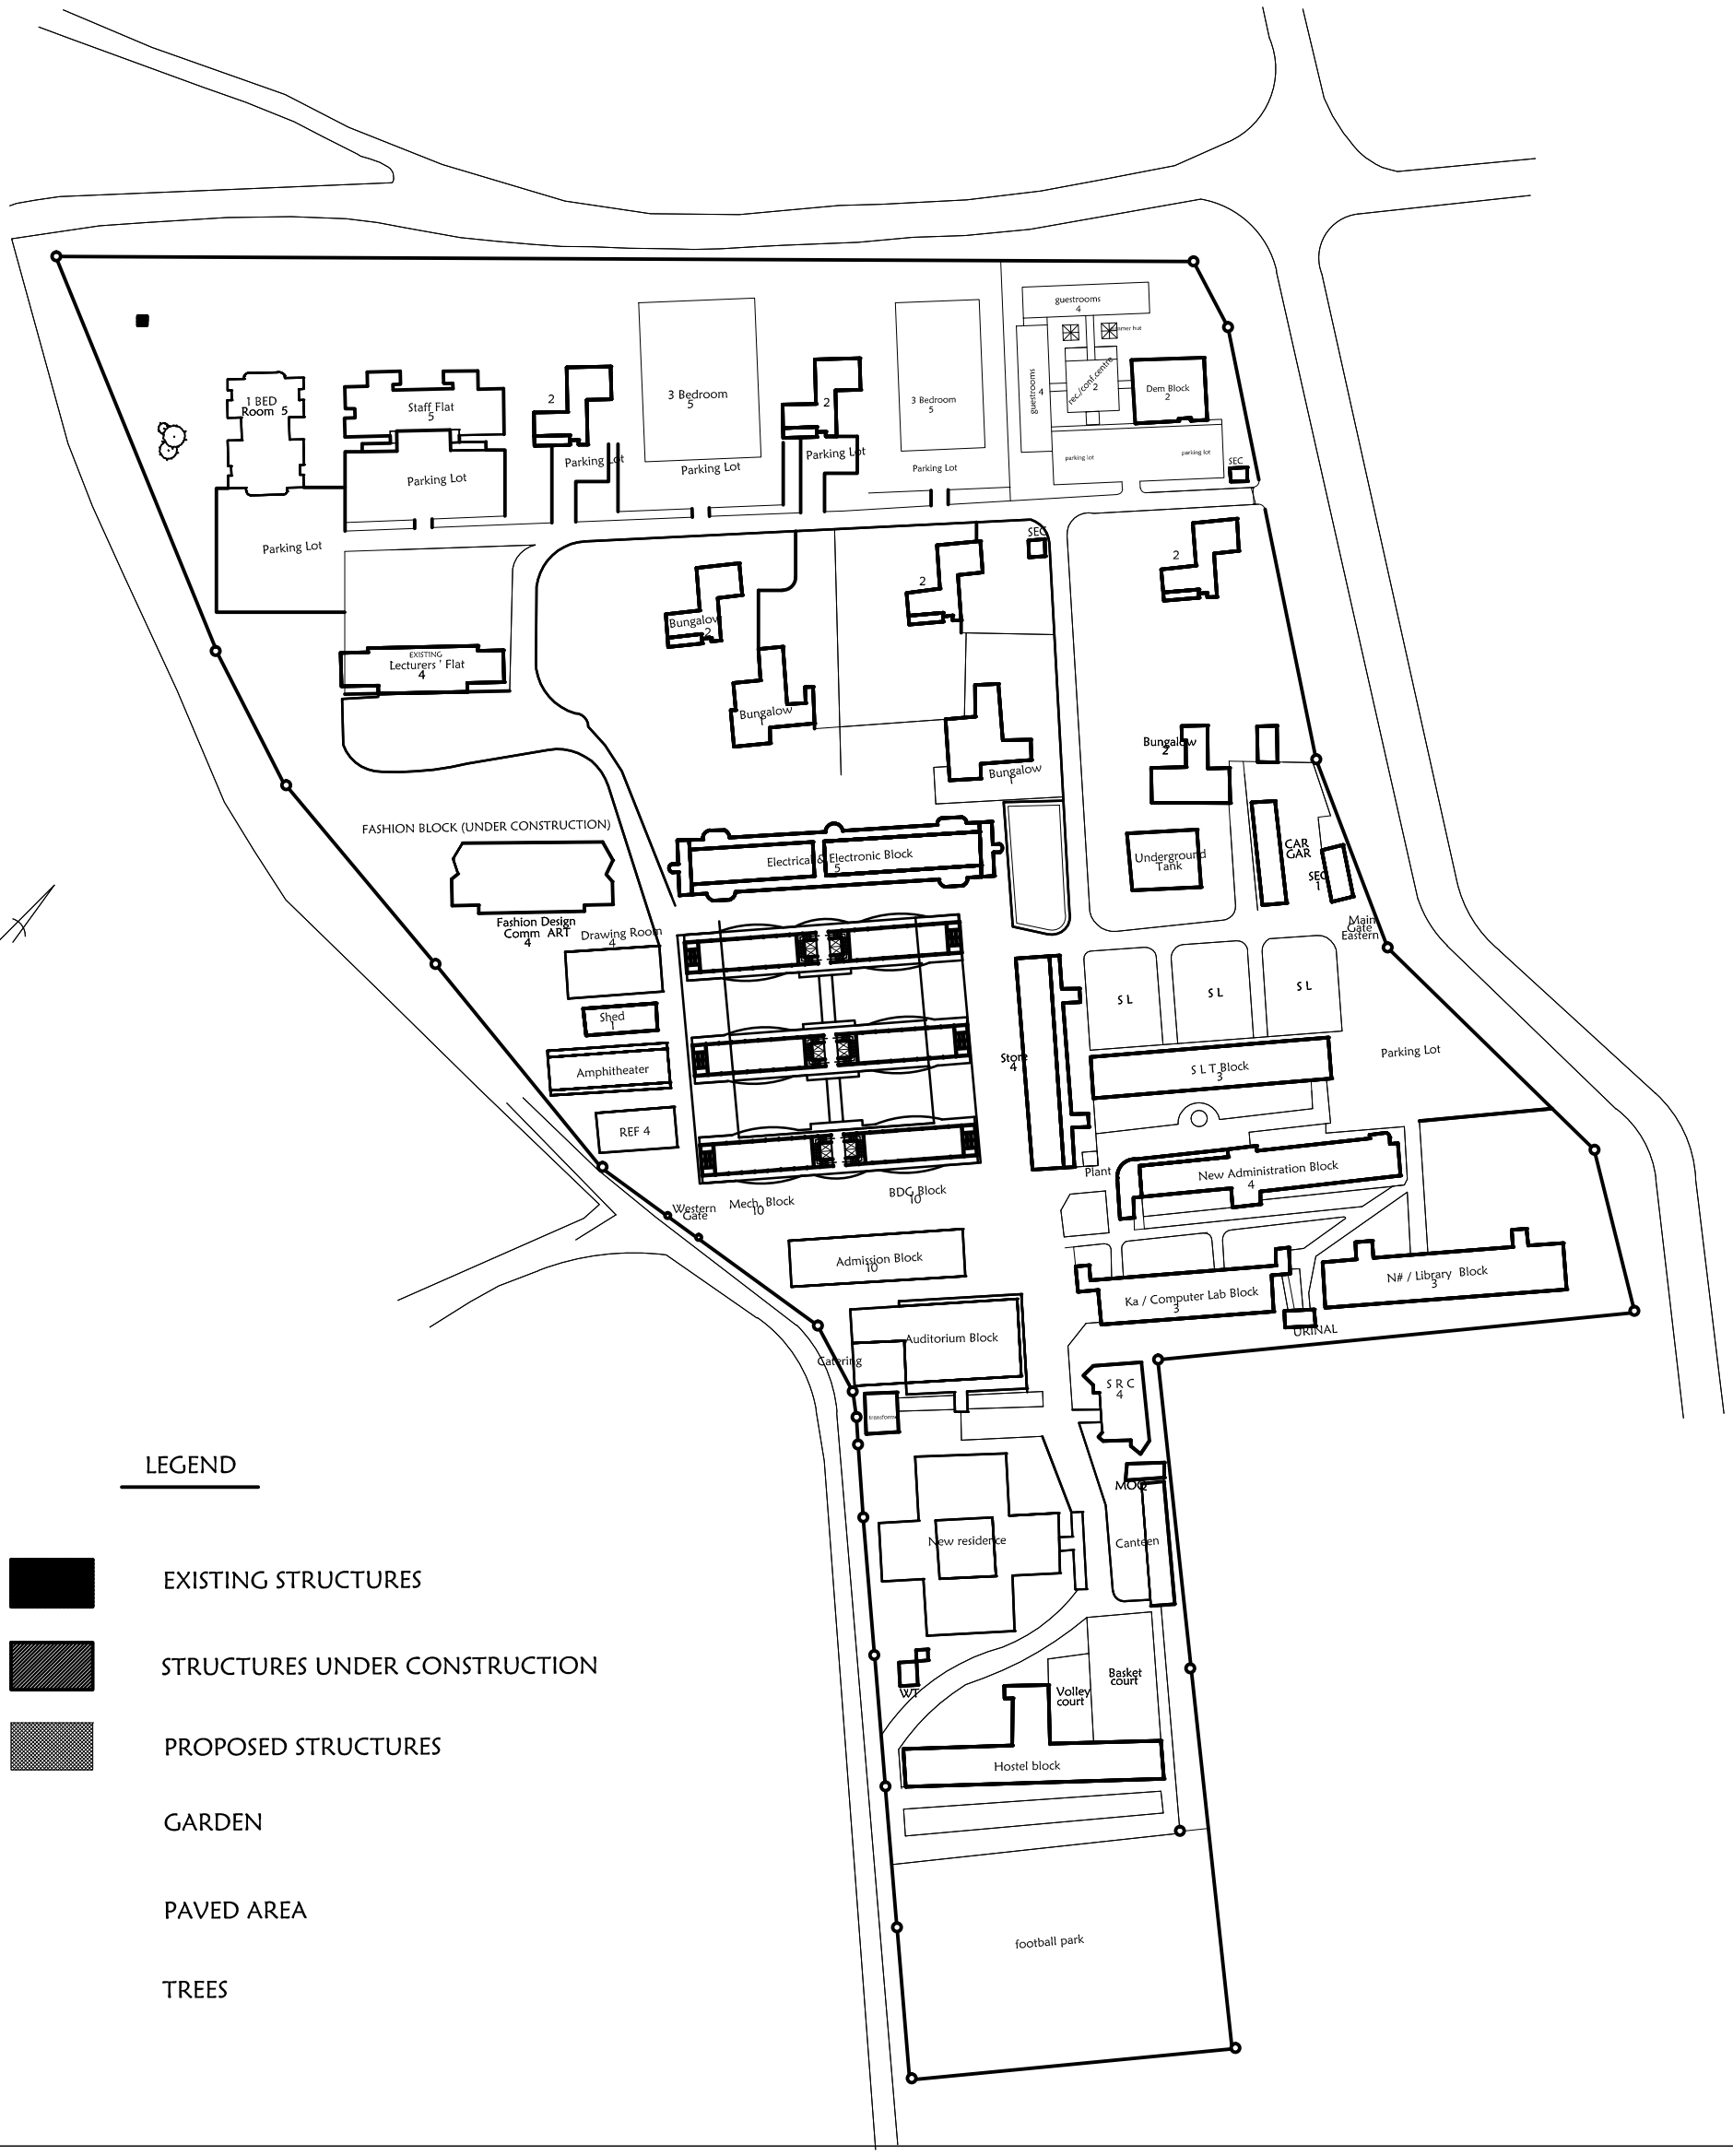

LEGEND

- EXISTING STRUCTURES
- STRUCTURES UNDER CONSTRUCTION
- PROPOSED STRUCTURES
- GARDEN
- PAVED AREA
- TREES

DRAFT PROPOSAL
MASTER PLAN OF ACCRA POLYTECHNIC

SCALE 1:500